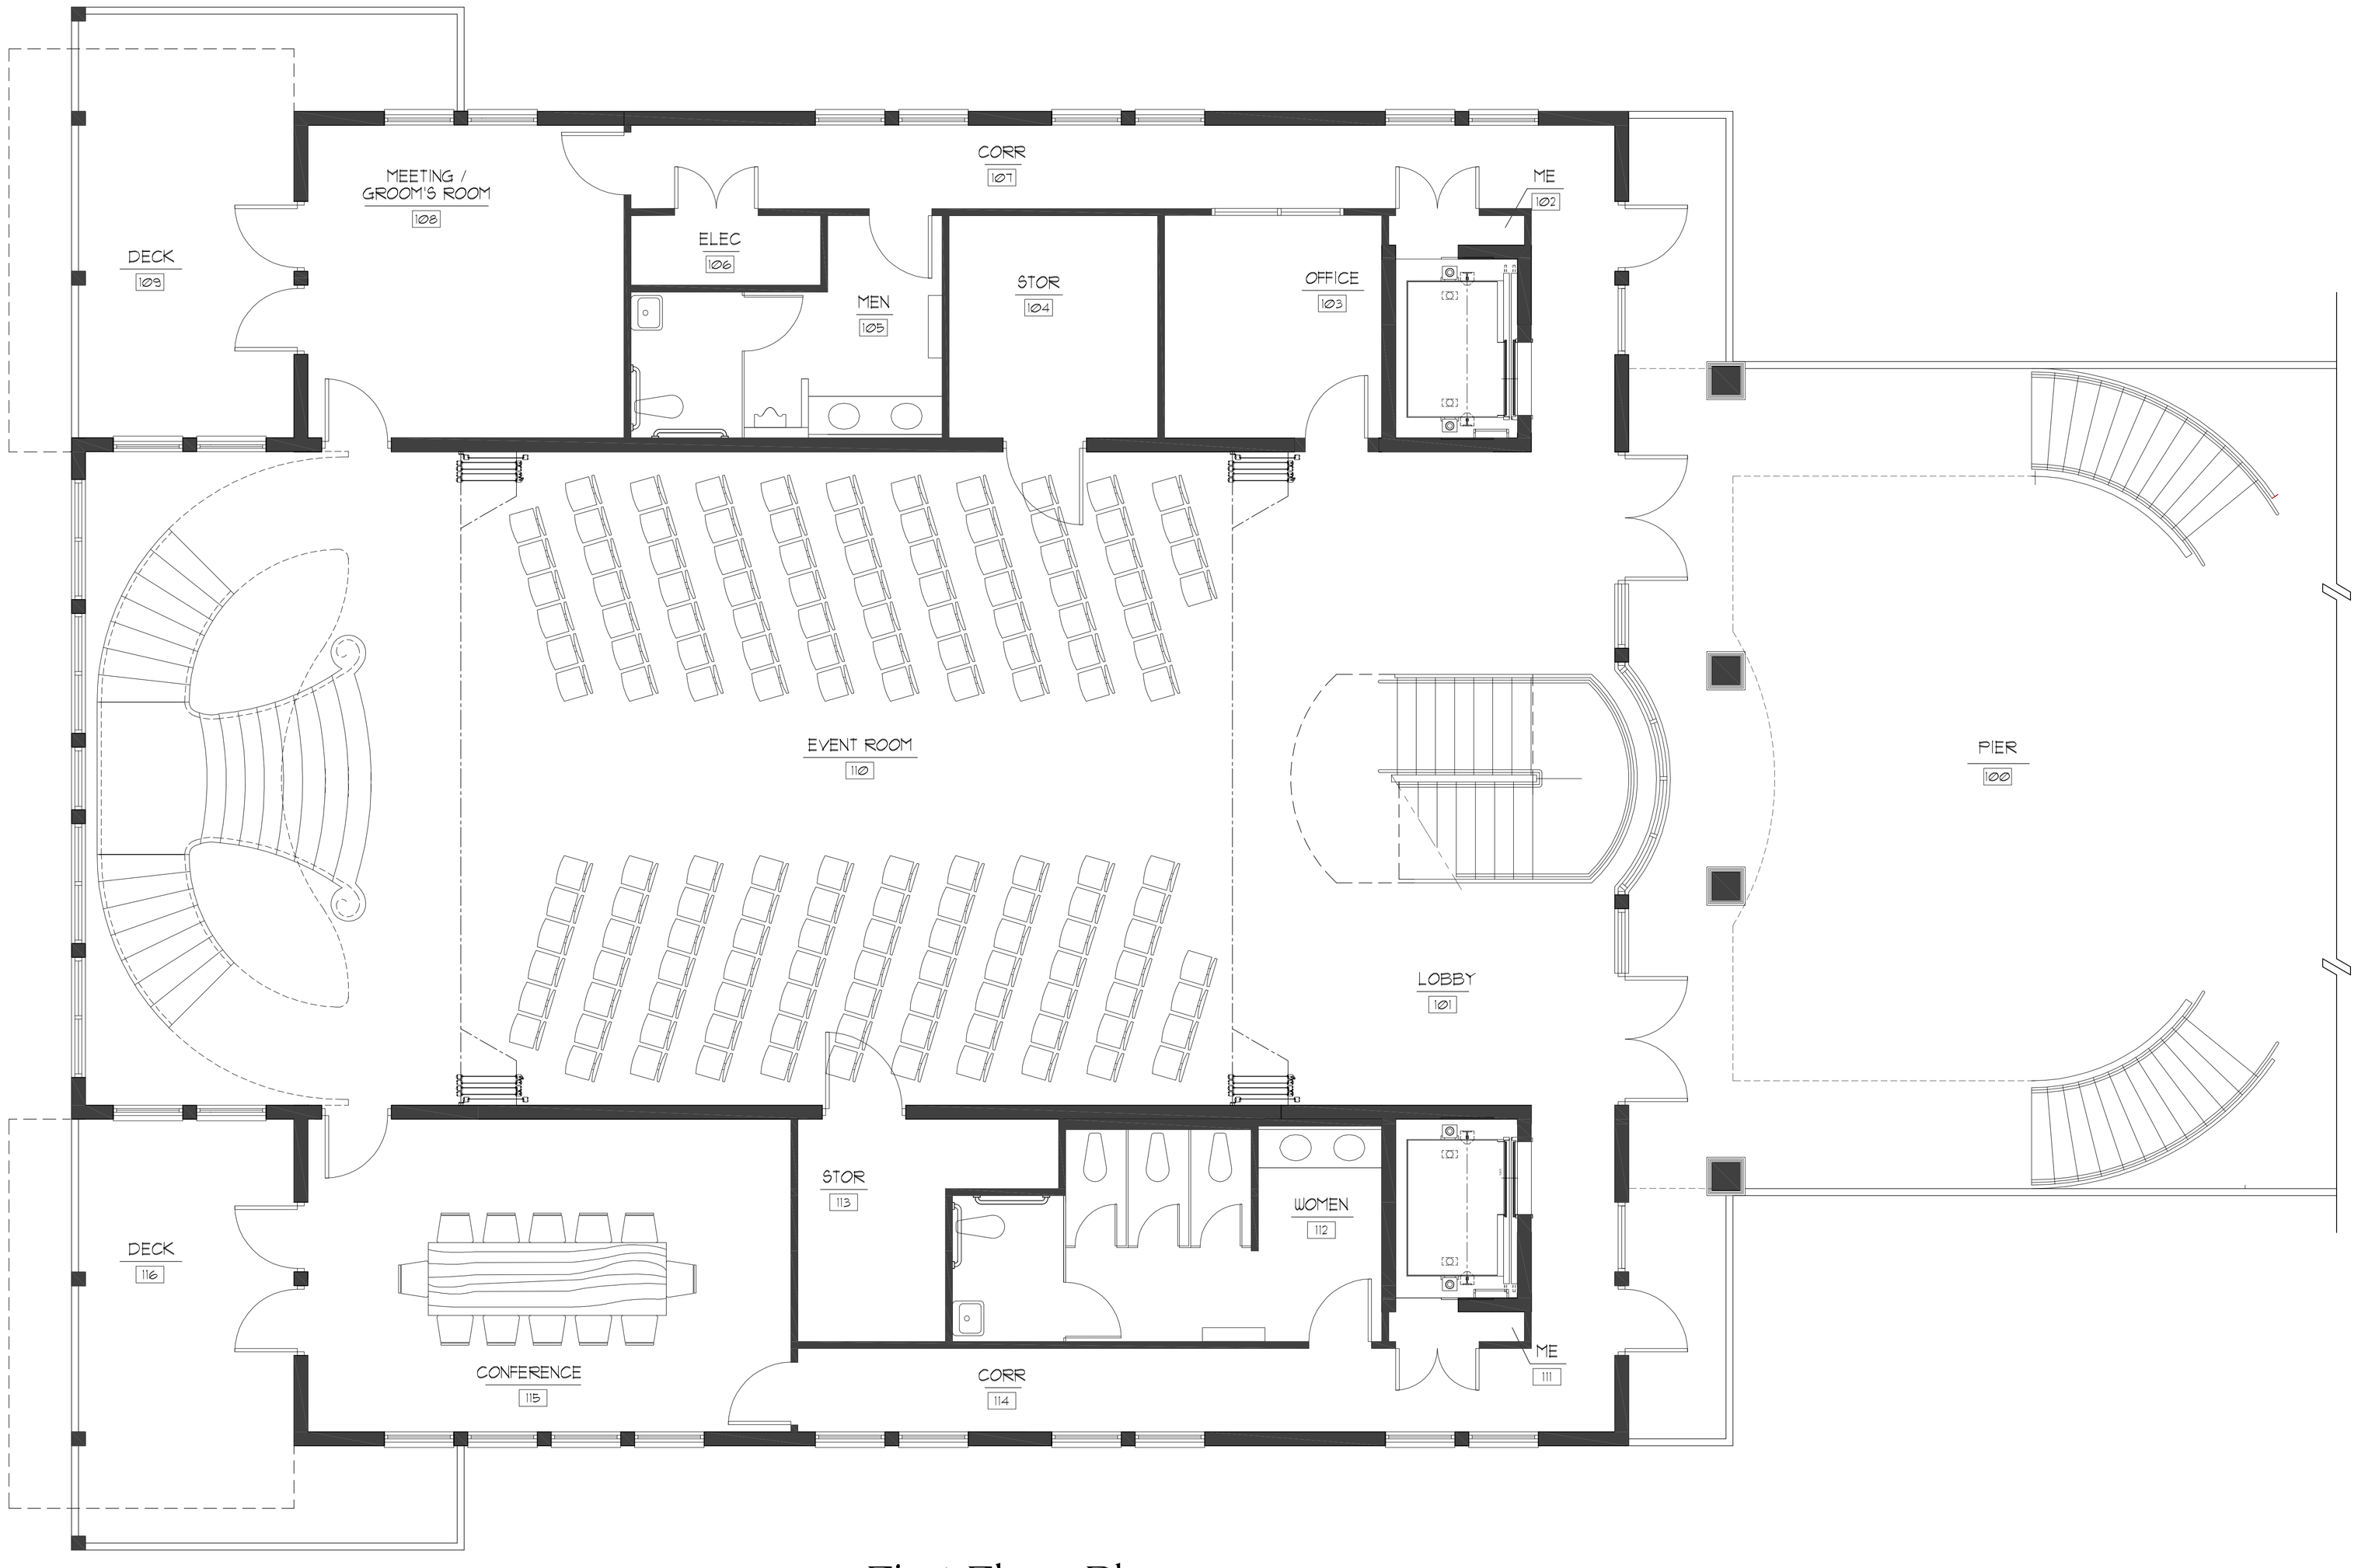

First Floor Plan

0 5 10

Blaise, Fiebach & Associates P.A.
8533 US HWY 441, LEESBURG, FLORIDA 34788
PHONE (352) 323-8279

NORTH